



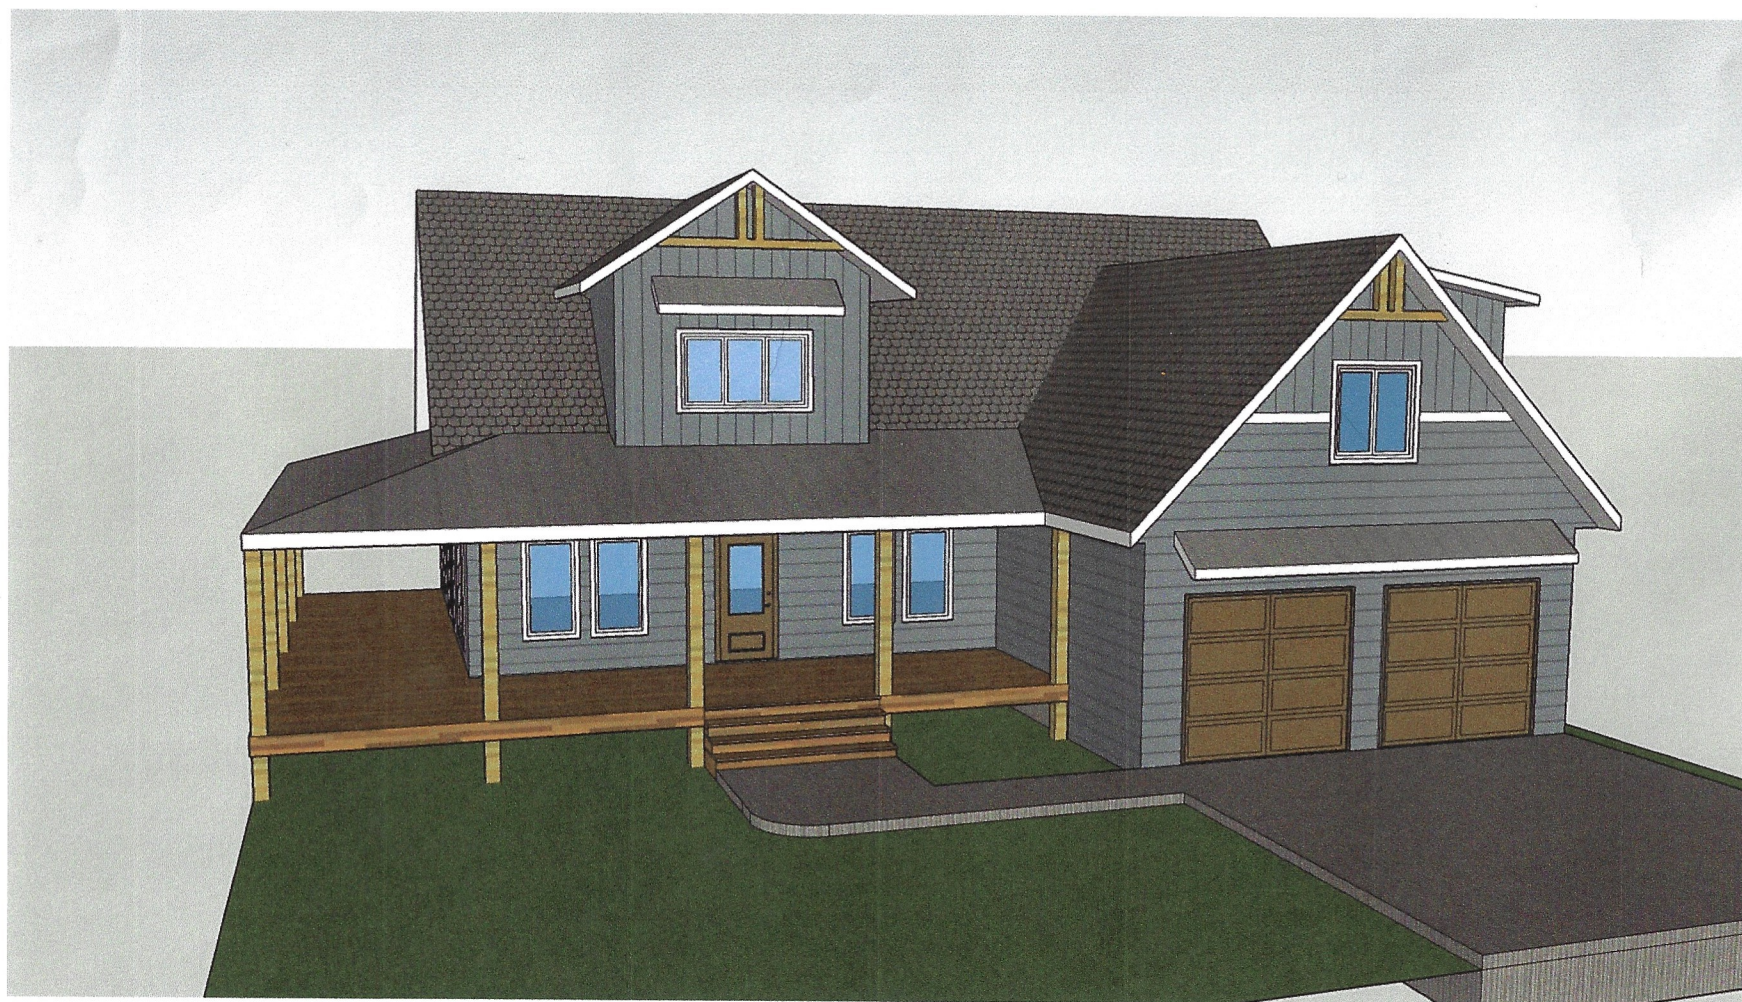

FRONT ELEVATION

PLANS ARE THE PROPERTY OF FRANCIS FAMILY HOMES
NOT TO BE USED WITHOUT PERMISSION

ROOF
ELEVATION

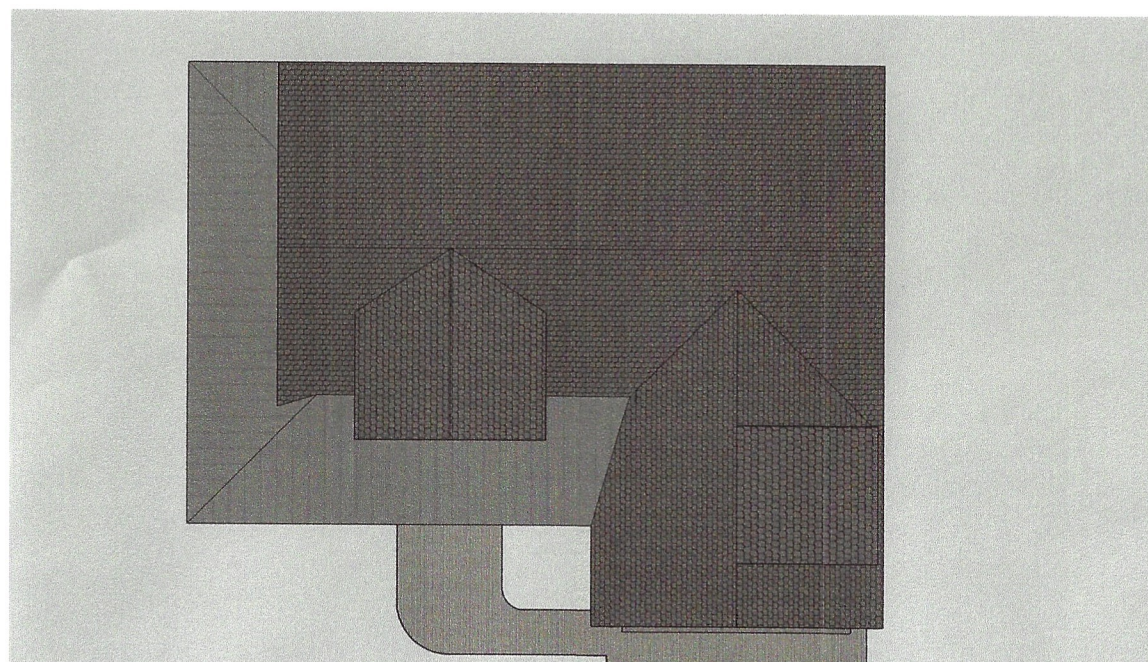

SOFTPLAN
ARCHITECTURAL DESIGN SOFTWARE

HIVE DG

126 Maple St
Morden
MB
R6M 1H4
PHONE: 204-823-0929
FAX:
MOBILE: james.ffh@gmail.com

Dane and Dominique

Part SW 1/4 Sec 12-4-4WPM PHONE:
FAX:
MOBILE:

DRAWN BY:


SCALE: As Noted




DATE: 24-Feb-23

PAGE:

1/8

FRONT ISO

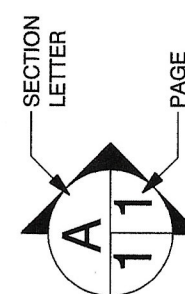

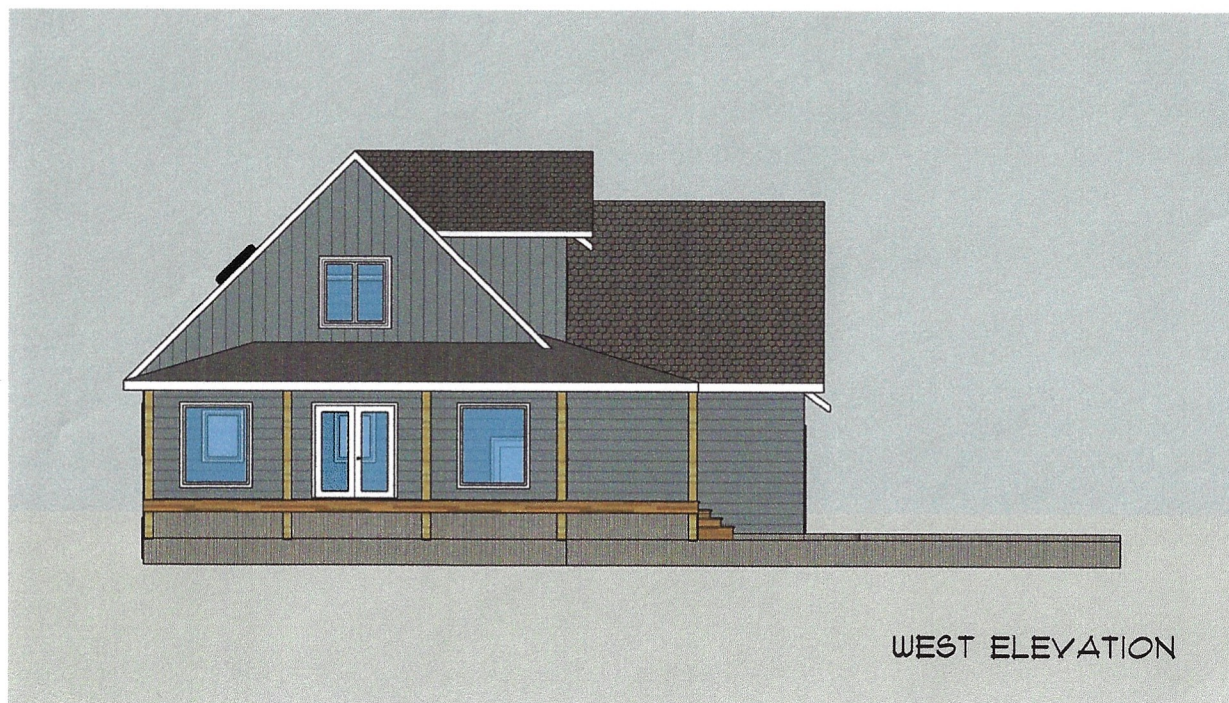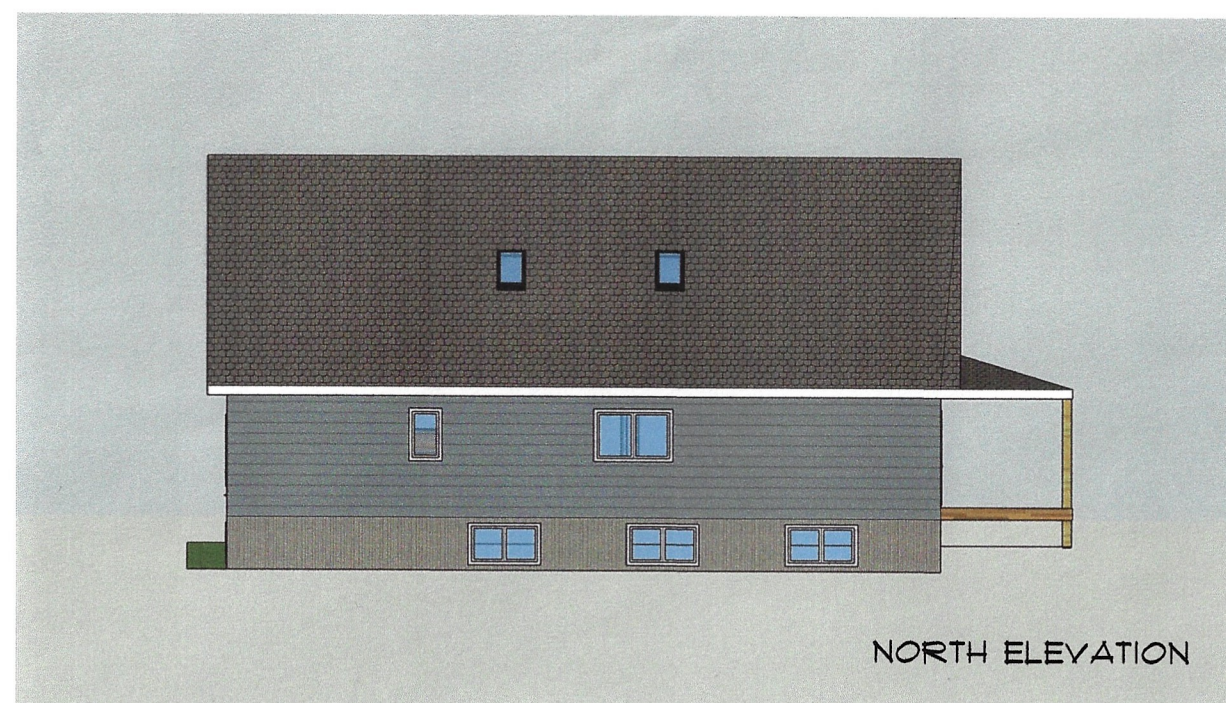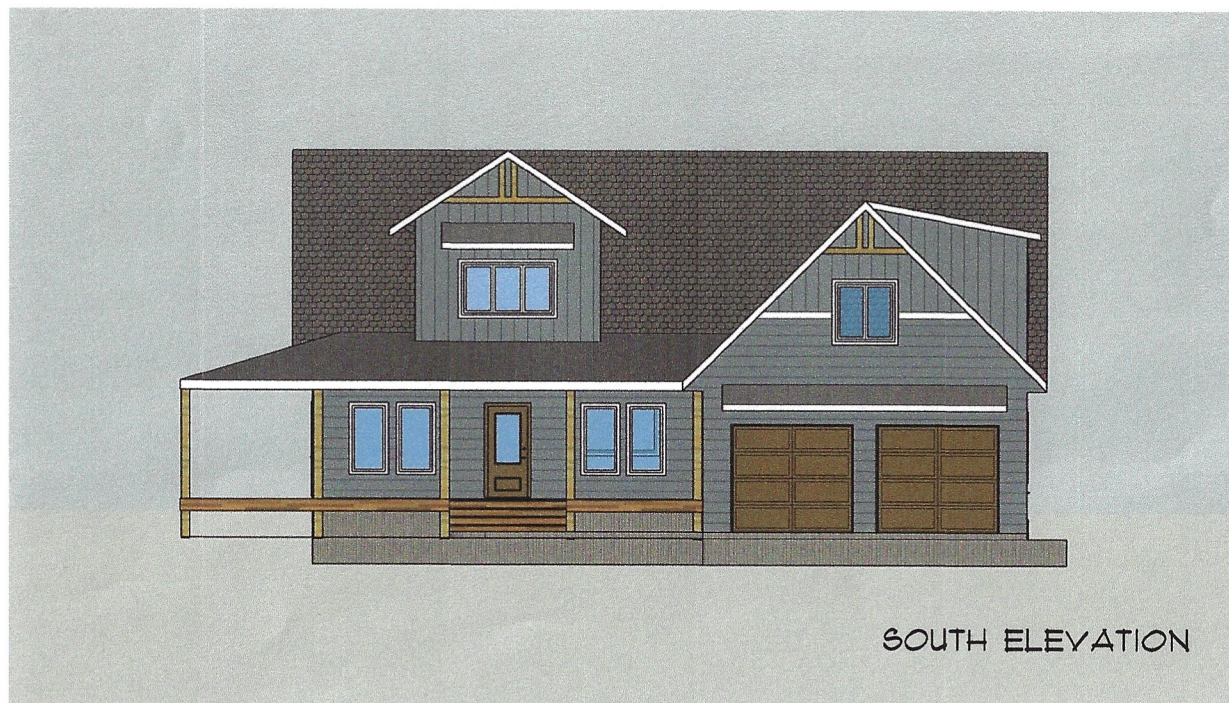


PLANS ARE THE PROPERTY OF FRANCIS FAMILY HOMES
NOT TO BE USED WITHOUT PERMISSION

Dane and Dominique

Part SW 1/4 Sec 12-4-4WPM PHONE: FAX: MOBILE:

DRAWN BY:	PAGE: 2/8
SCALE: As Noted	ELEVATIONS
DATE: 24-Feb-23	

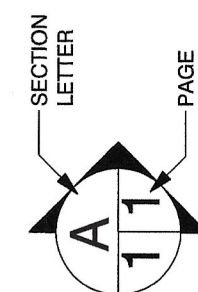

SOFTPLAN
ARCHITECTURAL DESIGN SOFTWARE
HIVE DG

126 Maple St
Morden
MB
R6M 1H4
PHONE: 204-823-0929
FAX: MOBILE: james.ffh@gmail.com



MAIN FLOOR WITH BASEMENT ALT BATHROOM

SCALE: $1/8" = 1'-0"$

126 Maple St
Morden
MB
R6M 1H4


PHONE: 204-823-0929
FAX:
MOBILE:
james.ffh@gmail.com

DRAWN BY: SCALE: 1/8" = 1'-0" DATE: 24-Feb-23	PAGE:	3 / 8 MAIN FLOOR

PLANS ARE THE PROPERTY OF FRANCIS FAMILY HOMES
NOT TO BE USED WITHOUT PERMISSION

2ND FLOOR

SCALE: 1/8" = 1'-0"

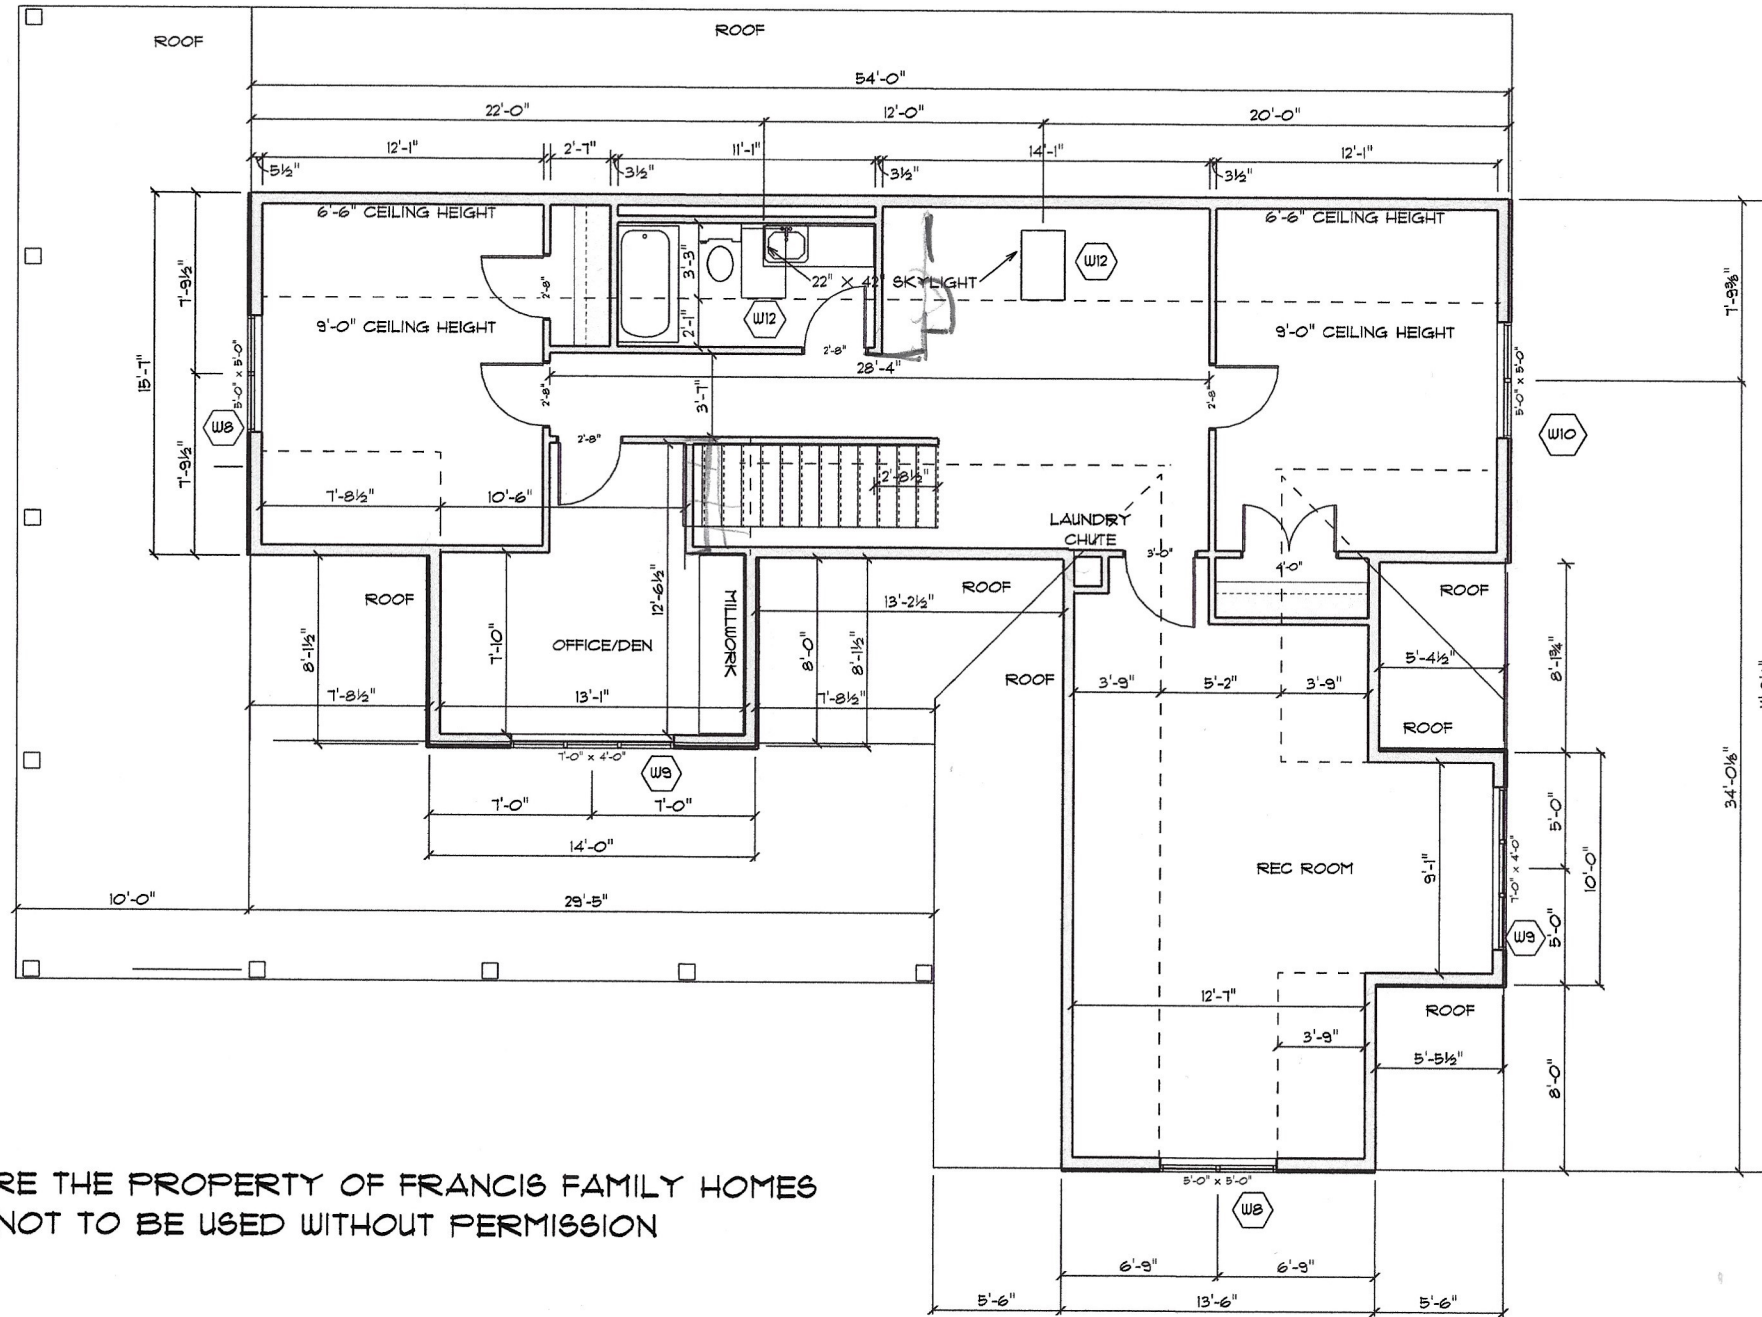

SOFTPLAN
ARCHITECTURAL DESIGN SOFTWARE

HIVE DG

126 Maple St
Morden
MB
R6M 1H4

PHONE: 204-823-0929

FAX:

MOBILE:

james.ffh@gmail.com

Dane and Dominique

Part SW 1/4 Sec 12-4-4WPM

PHONE:

FAX:

MOBILE:

DRAWN BY:


PAGE:

4/8

2ND FLOOR

SCALE: 1/8" = 1'-0"


DATE: 24-Feb-23

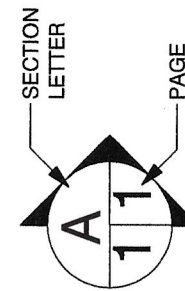

BASEMENT

SCALE: 1/8" = 1'-0"

PLANS ARE THE PROPERTY OF FRANCIS FAMILY HOMES
NOT TO BE USED WITHOUT PERMISSION

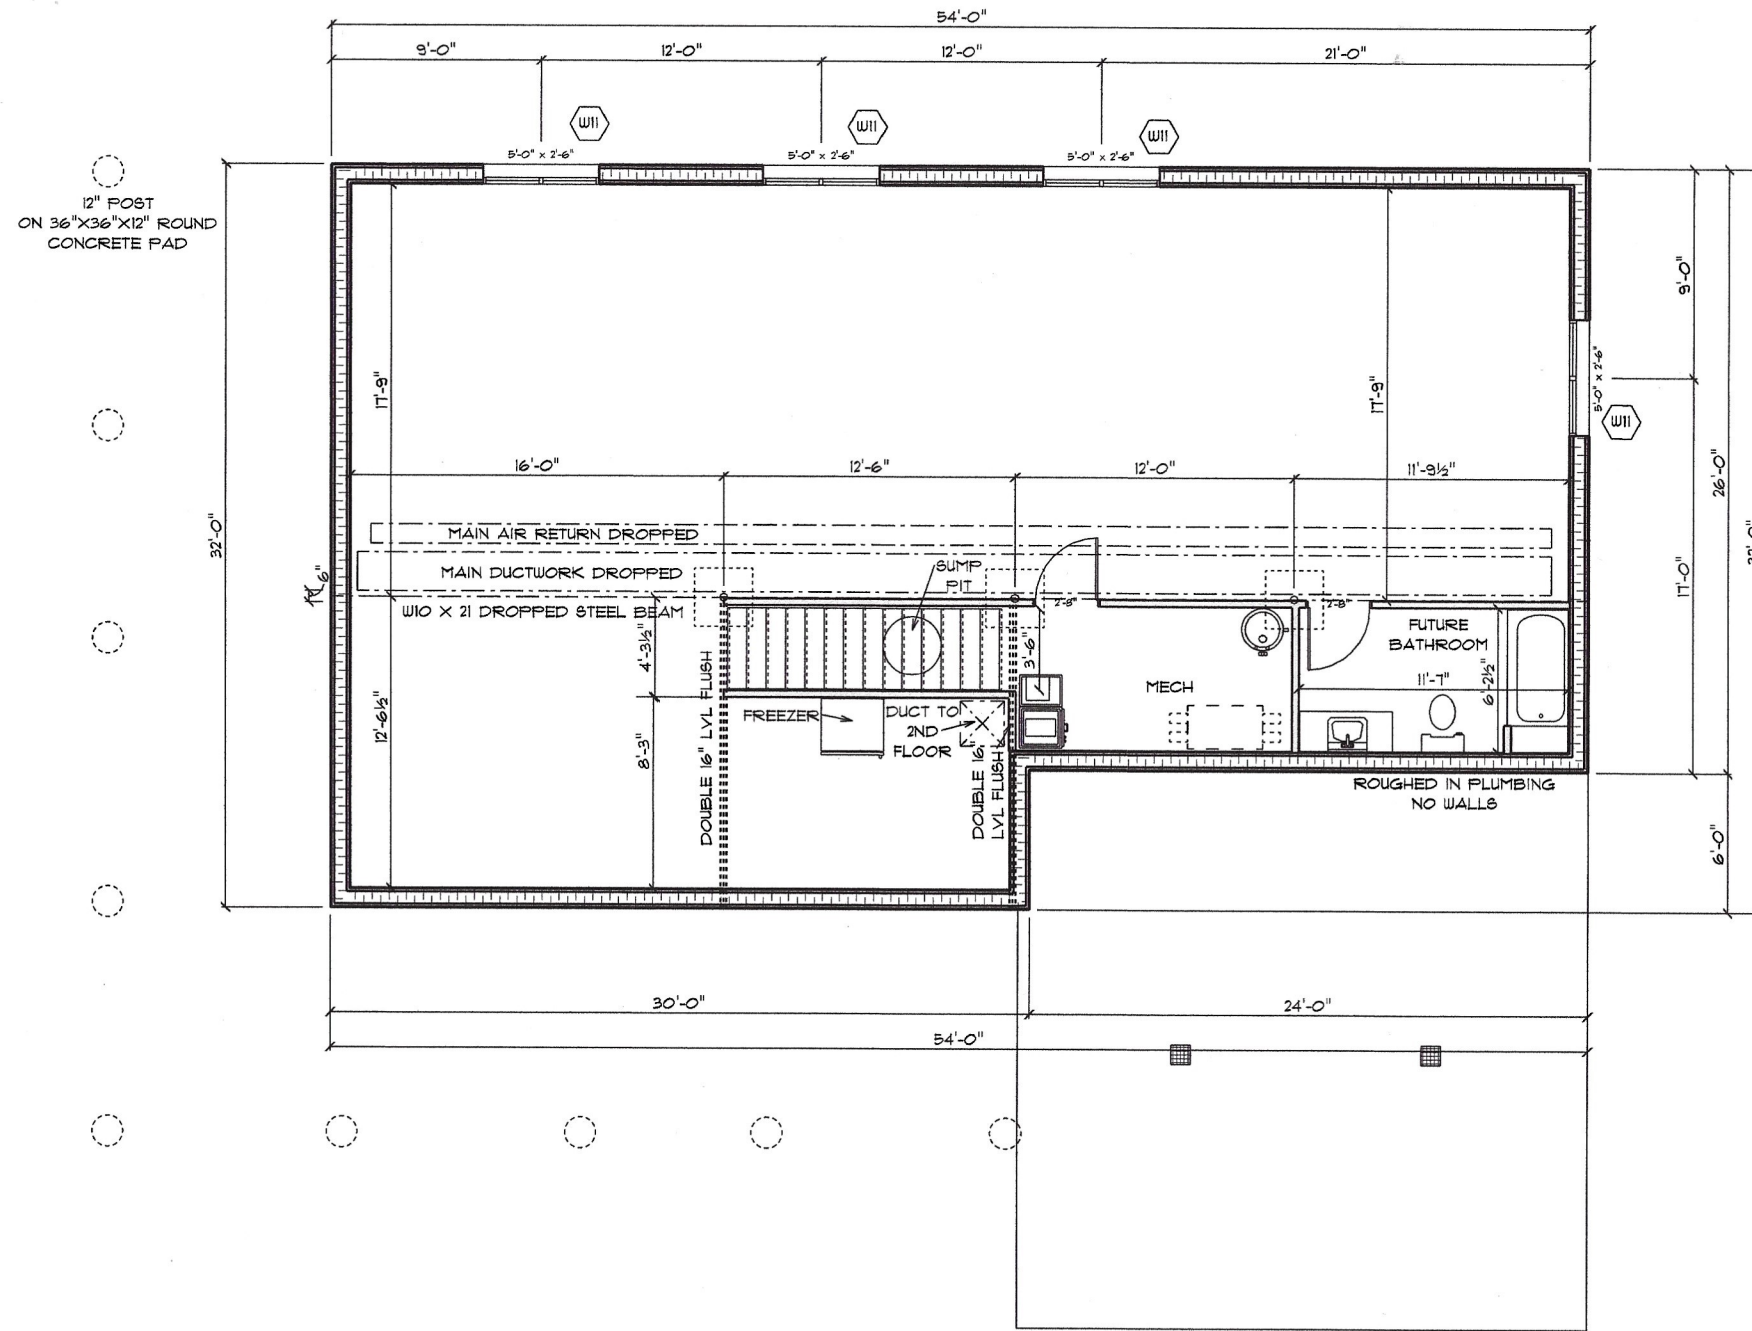

SOFTPLAN
ARCHITECTURAL DESIGN SOFTWARE

HIVE DG

126 Maple St
Morden
MB
R6M 1H4

PHONE: 204-823-0929

FAX:

MOBILE:

james.fh@gmail.com


Dane and Dominique

Part SW 1/4 Sec 12-4-4WPM PHONE:

FAX:

MOBILE:

SECTION
LETTER

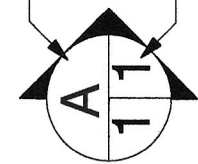

PAGE
NUMBERS

DRAWN BY:


SCALE: 1/8" = 1'-0"

DATE: 24-Feb-23

PAGE:

5/8

BASEMENT

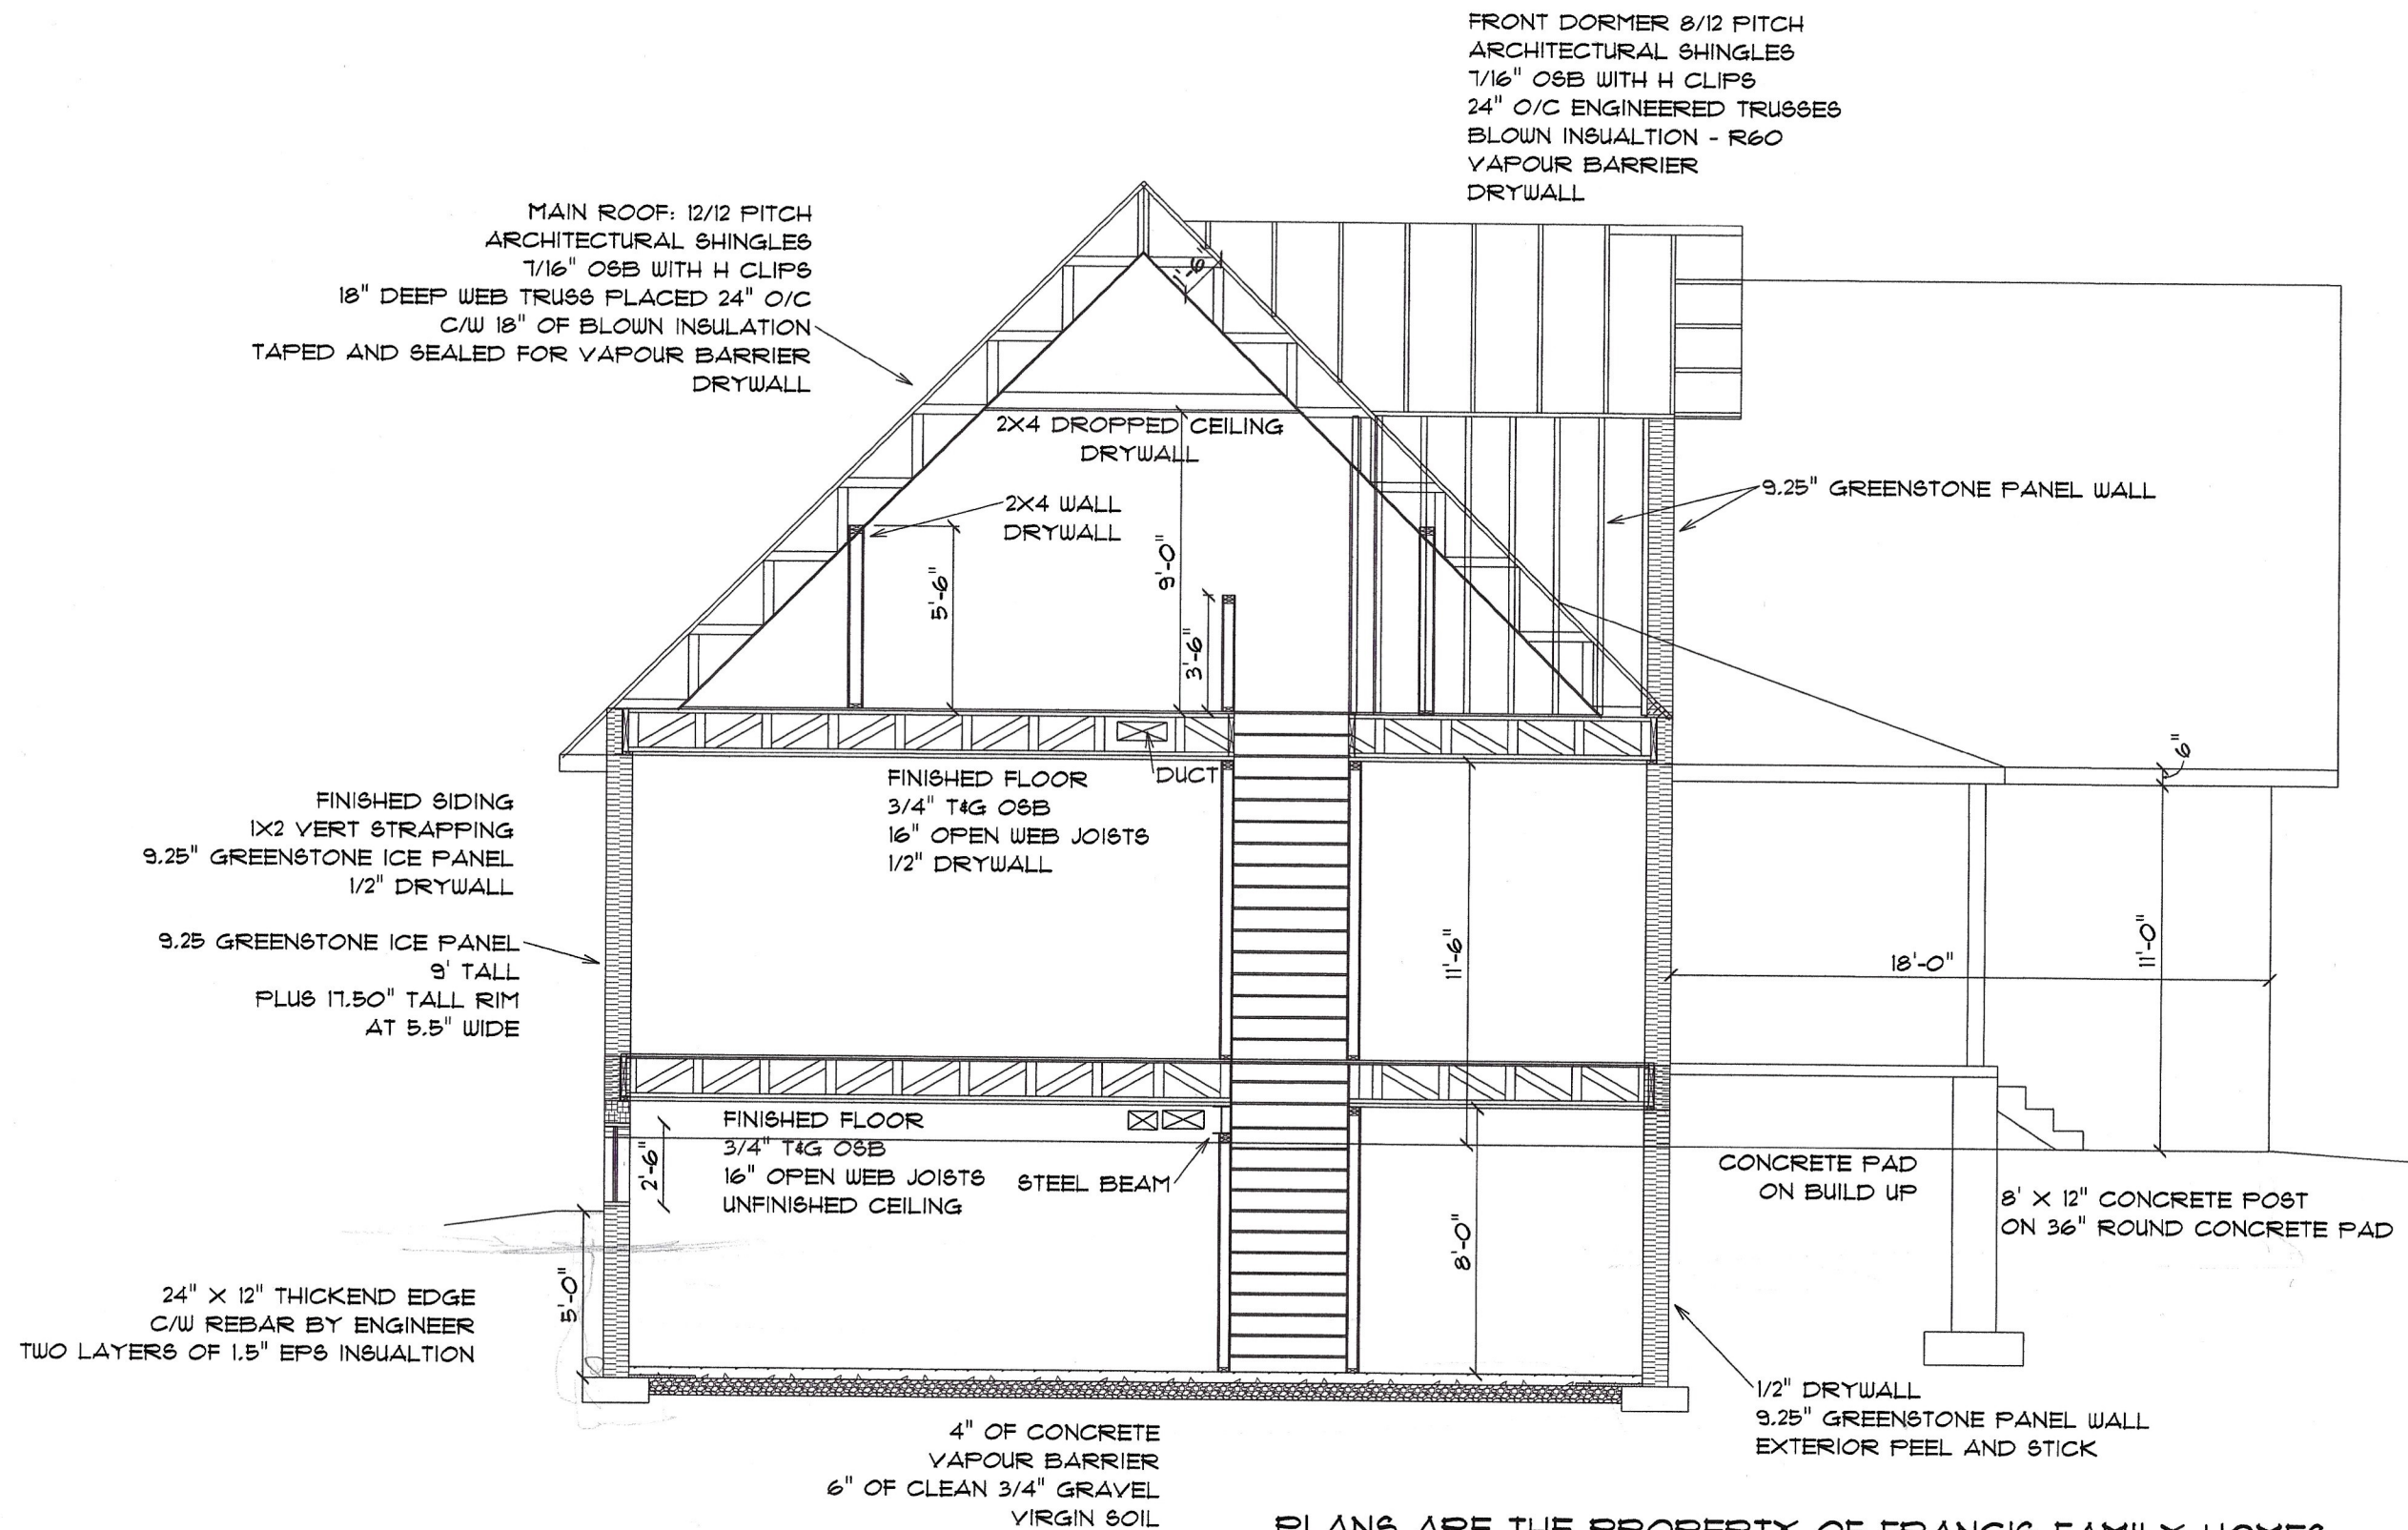

PLANS ARE THE PROPERTY OF FRANCIS FAMILY HOMES
NOT TO BE USED WITHOUT PERMISSION

NORTH SOUTH SECTION FRONT DORMER


SCALE: 3/16" = 1'-0"

Dane and Dominique

Part SW 1/4 Sec 12-4-4WPM PHONE: FAX: MOBILE:

PAGE: 6/8 SECTION


DRAWN BY: SCALE: 3/16" = 1'-0" DATE: 24-Feb-23

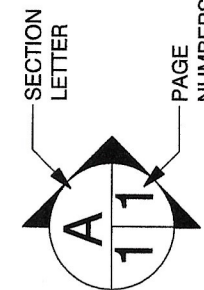

SOFTPLAN
ARCHITECTURAL DESIGN SOFTWARE

HIVE DG


126 Maple St
Morden
MB
R6M 1H4
PHONE: 204-823-0929
FAX: MOBILE: james.ffh@gmail.com

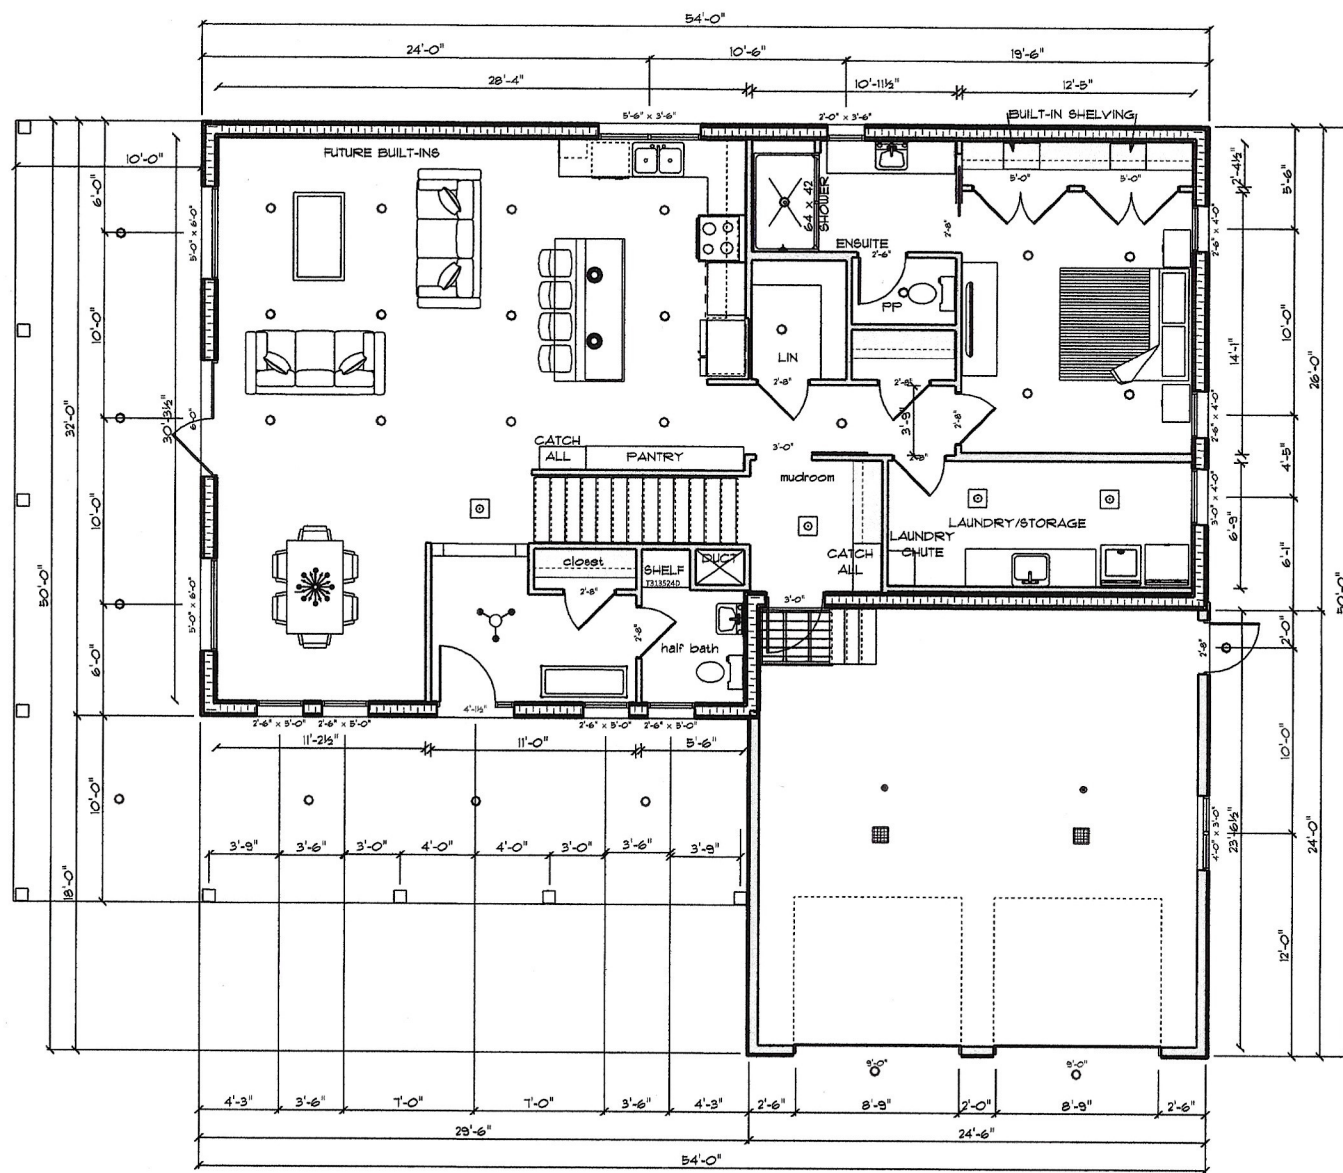

PLANS ARE THE PROPERTY OF FRANCIS FAMILY HOMES
NOT TO BE USED WITHOUT PERMISSION

MAIN FLOOR LIGHTING PLAN

SCALE: 1" = 10'-0"

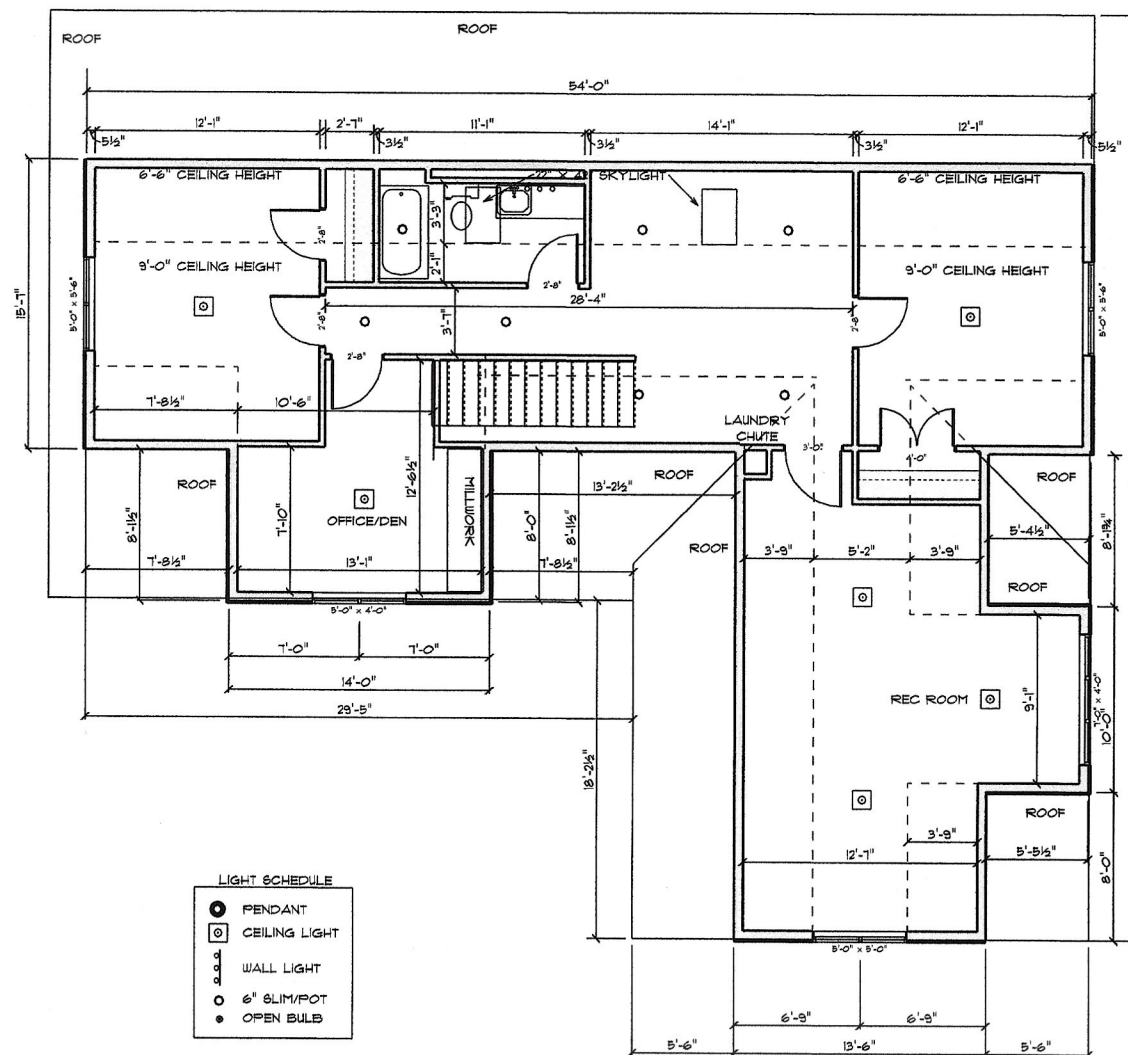


LIGHT SCHEDULE	
○	PENDANT
⊙	CEILING LIGHT
□	WALL LIGHT
○	6" SLIM/POT
•	OPEN BULB

2ND FLOOR LIGHT PLAN

SCALE: 1" = 10'-0"

Dane and Dominique


Part SW 1/4 Sec 12-4-4WPM PHONE: FAX: MOBILE:

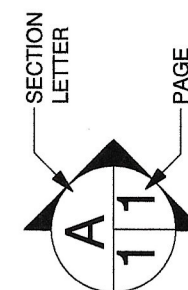

SOFTPLAN
ARCHITECTURAL DESIGN SOFTWARE
HIVE DG

126 Maple St
Morden MB
R6M 1H4
PHONE: 204-823-0929
FAX: MOBILE: james.fth@gmail.com

DRAWN BY: SCALE: 1" = 10'-0" DATE: 24-Feb-23
PAGE: 7/8 LIGHTING PLAN

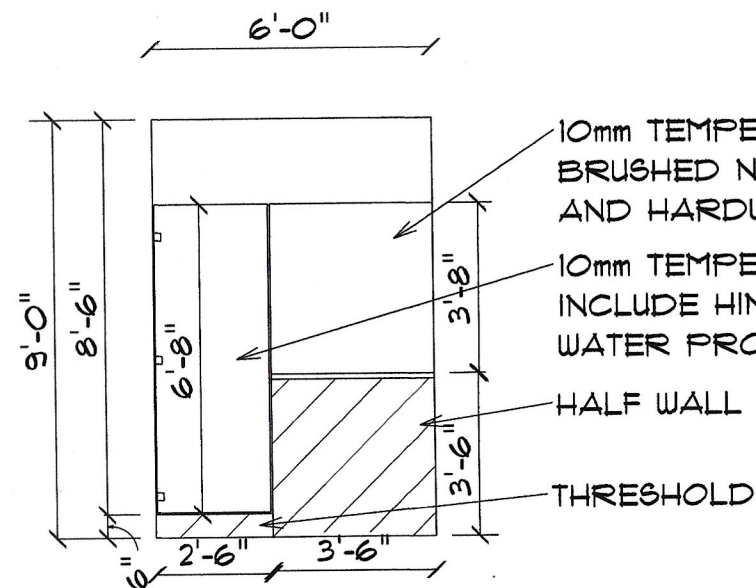

SHOWER DETAILS

SCALE: 1/4" = 1'-0"

OPENING SCHEDULE						
OPENING ID	LOCATION	COUNT	TYPE	SIZE	EGRESS	COMMENT
W1	KITCHEN	1	AWNING	36"X36"	N/A	SWING OUT
W2	EN SUITE	1	PIC	24" X 42"	N/A	
W3	BEDROOM/LAUNDRY	3	LH CASE	30" X 48"	YES	
W4	GARAGE	1	SLIDER	48" X 36"	N/A	STOCK WINDOW
W5	ENT/DIN	3	RH CASE	30" X 60"	N/A	
W6	HALF BATH	1	FIX - FULL SASH	30" X 60"	N/A	
W7	DIN/LIV	2	PIC	60" X 72"	N/A	NO MULION
W11	BASEMENT	4	SLIDER	60" X 30"	YES	RESIZE FOR EGRESS IF REQUIRED
W12	LANDING/BATH 2	2	SKYLIGHT	22" X 42"	N/A	VELUX - FIXED, CURB MOUNT
TILT AND TURN						
W8	BED 2/LOFT	2	FIX/RH CASE	60" X 60"	YES	Tilt and Turn Euopean hardware
W9	OFFICE/LOFT	2	FIX/RH CASE/FIX	84" X 48"	N/A	Tilt and Turn Euopean hardware
W10	BED 3	1	LH CASE/PIC	60" X 60"	YES	Tilt and Turn Euopean hardware
D1	ENTRANCE	1	LH IN	37.5" X 82.5"	IN SWING	CRAFTSMAN 3 PANEL TOP GLASS
D2	DIN/LIV	1	RH OPEN/LH	72" X 80"	RH SLIDER	
D3	GARAGE	1	RH OUT	34.5" X 82.5"	OUT SWING	CRAFTSMAN 3 PANEL
D4	HOUSE/GARAGE	1	LH OUT	37.5" X 82.5"	OUT SWING	CRAFTSMAN 3 PANEL
G1	GARAGE	2	STEEL-CRAFT	9' X 8'	1/2 HP OPENER	THERMO-CRAFT ELITE T16 BROWN

WINDOW AND DOOR SCHEDULE

SCALE: 1/4" = 1'-0"

Dane and Dominique

Part SW 1/4 Sec 12-4-4WPM PHONE:
FAX:
MOBILE:

PAGE:


8/8

Show Details

DRAWN BY:

SCALE: 1/4" = 1'-0"

DATE: 24-Feb-23

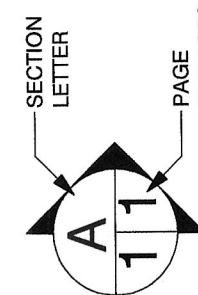

SOFTPLAN
ARCHITECTURAL DESIGN SOFTWARE

HIVE DG

126 Maple St PHONE: 204-823-0929

Morden


MB

R6M 1H4

FAX:

MOBILE:

james.fh@gmail.com

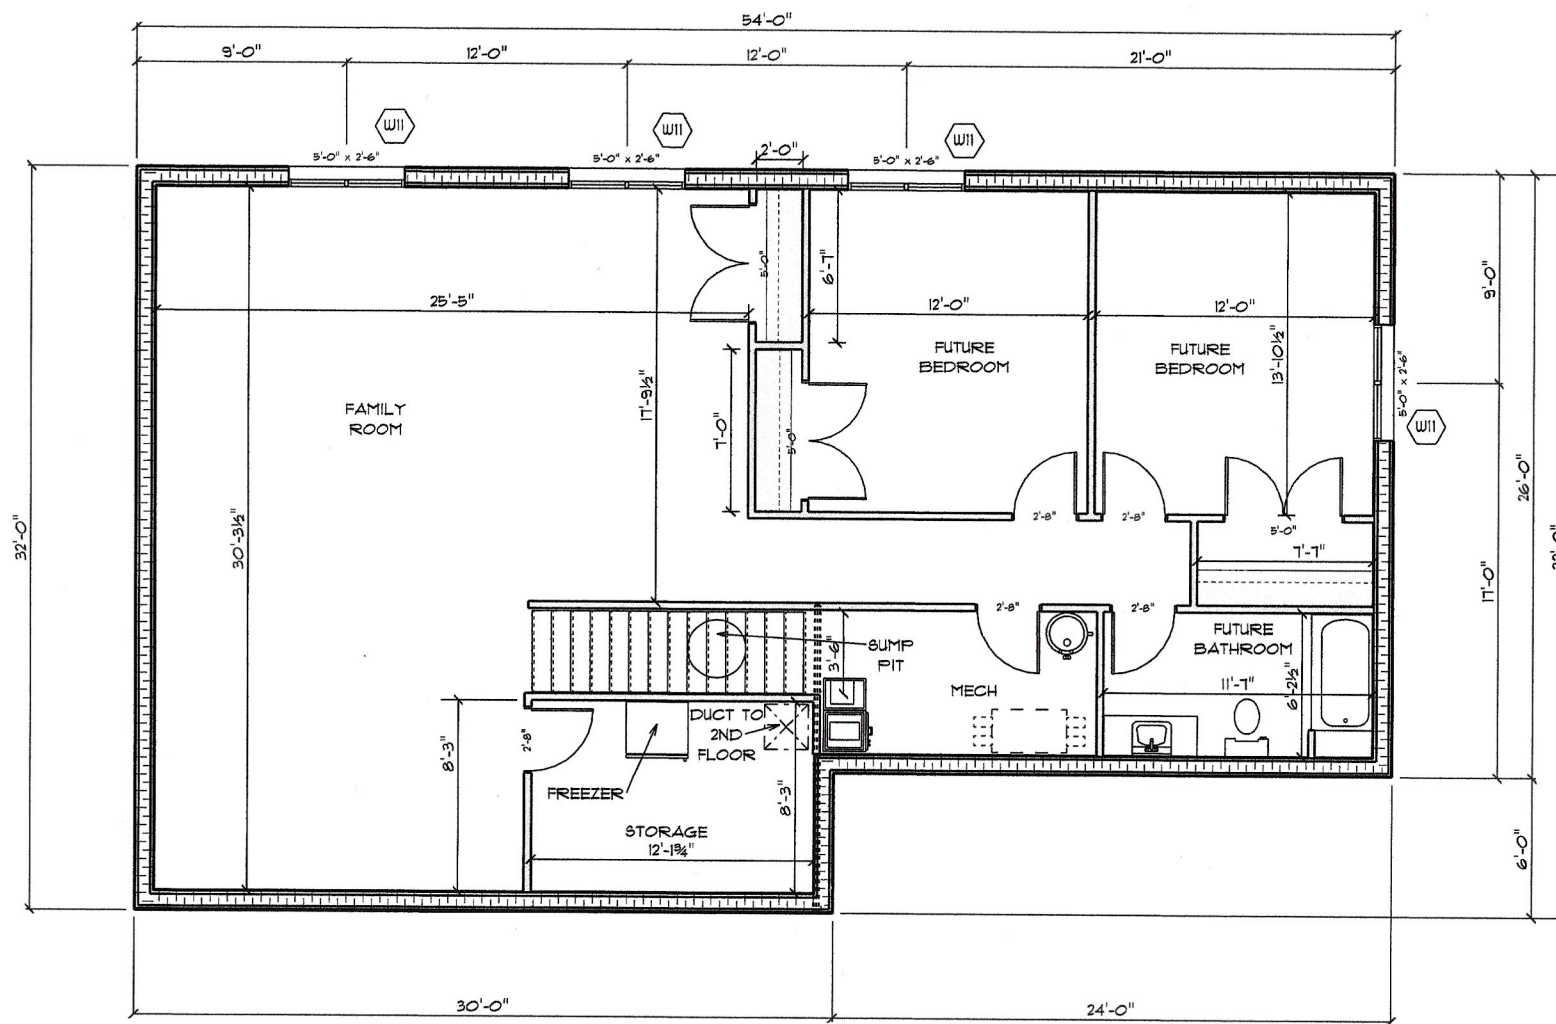

PLANS ARE THE PROPERTY OF FRANCIS FAMILY HOMES
NOT TO BE USED WITHOUT PERMISSION

FUTURE BASEMENT

SCALE: 1/8" = 1'-0"

SOFTPLAN
ARCHITECTURAL DESIGN SOFTWARE

HIVE DG

126 Maple St

Morden

MB

R6M 1H4

PHONE: 204-823-0929

FAX:

MOBILE:

james.ffh@gmail.com

Dane and Dominique

Part SW 1/4 Sec 12-4-WPM PHONE:

FAX:

MOBILE:

DRAWN BY:


SCALE: 1/8" = 1'-0"


DATE: 24-Feb-23

PAGE:

9/9

FUTURE BASEMENT

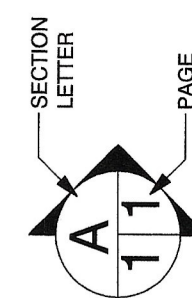

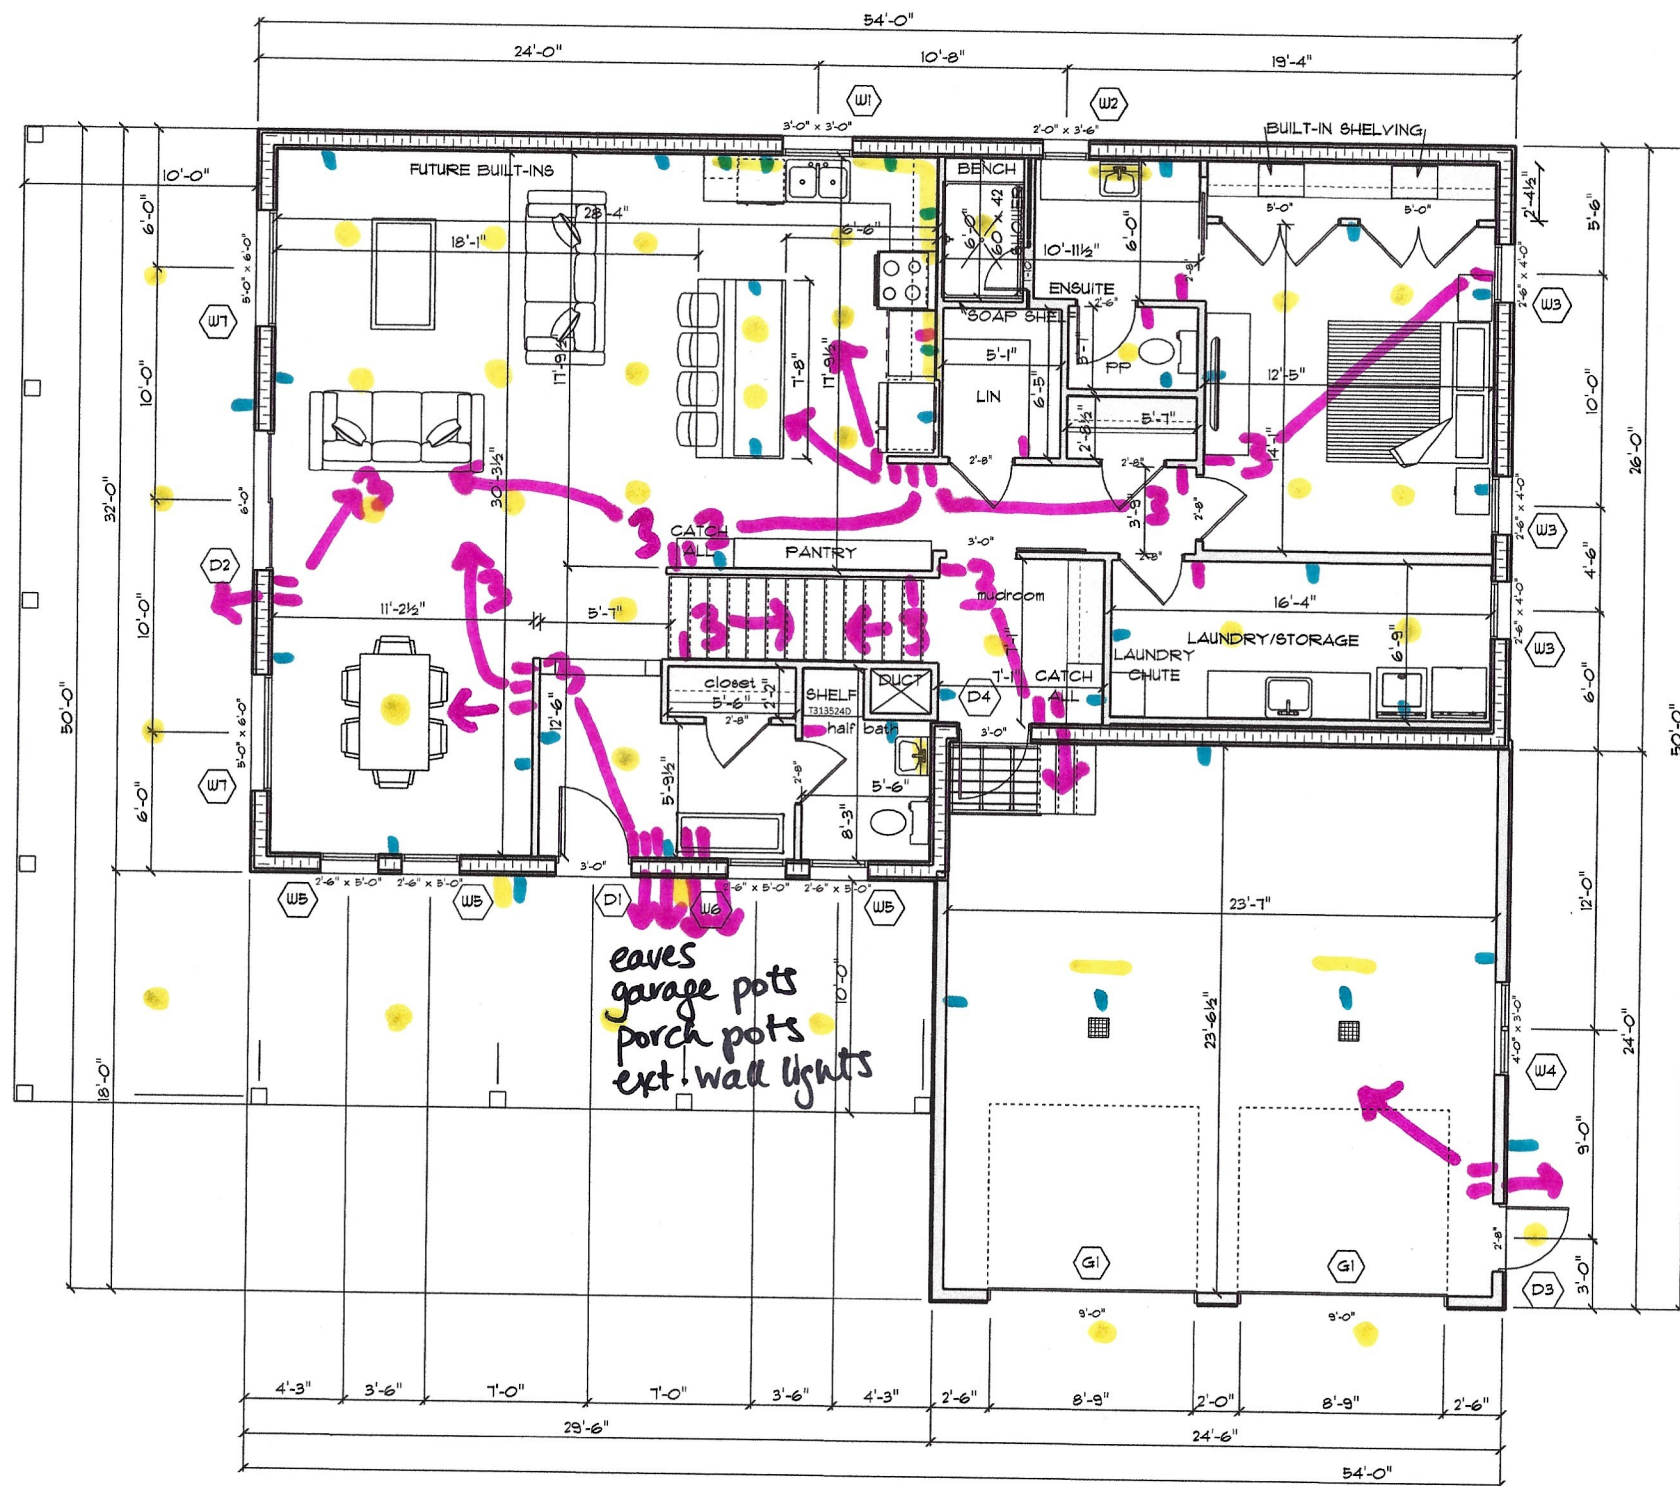

PLANS ARE THE PROPERTY OF FRANCIS FAMILY HOMES
NOT TO BE USED WITHOUT PERMISSION

MAIN FLOOR WITH BASEMENT ALT BATHROOM

SCALE: 1/8" = 1'-0"

NOTES:
MAIN FLOOR : 1,544 SQ/FT
2ND FLOOR: 1,365 SQ/FT
COVERED PORCH: 795 SQ/FT
DOUBLE GARAGE: 576 SQ/FT
SLAB ON GRADE FOUNDATION

Dane and Dominique

Part SW 1/4 Sec 12-4-4WPM PHONE: FAX: MOBILE:

DRAWN BY:


SCALE: 1/8" = 1'-0"

DATE: 24-Feb-23

PAGE:

3/8

MAIN FLOOR

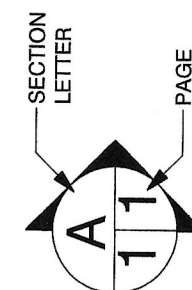

SOFTPLAN
ARCHITECTURAL DESIGN SOFTWARE


HIVE DG

126 Maple St
Morden
MB
R6M 1H4
PHONE: 204-823-0929
FAX: MOBILE: james.fh@gmail.com

PLANS ARE THE PROPERTY OF FRANCIS FAMILY HOMES
NOT TO BE USED WITHOUT PERMISSION

2ND FLOOR

SCALE: 1/8" = 1'-0"

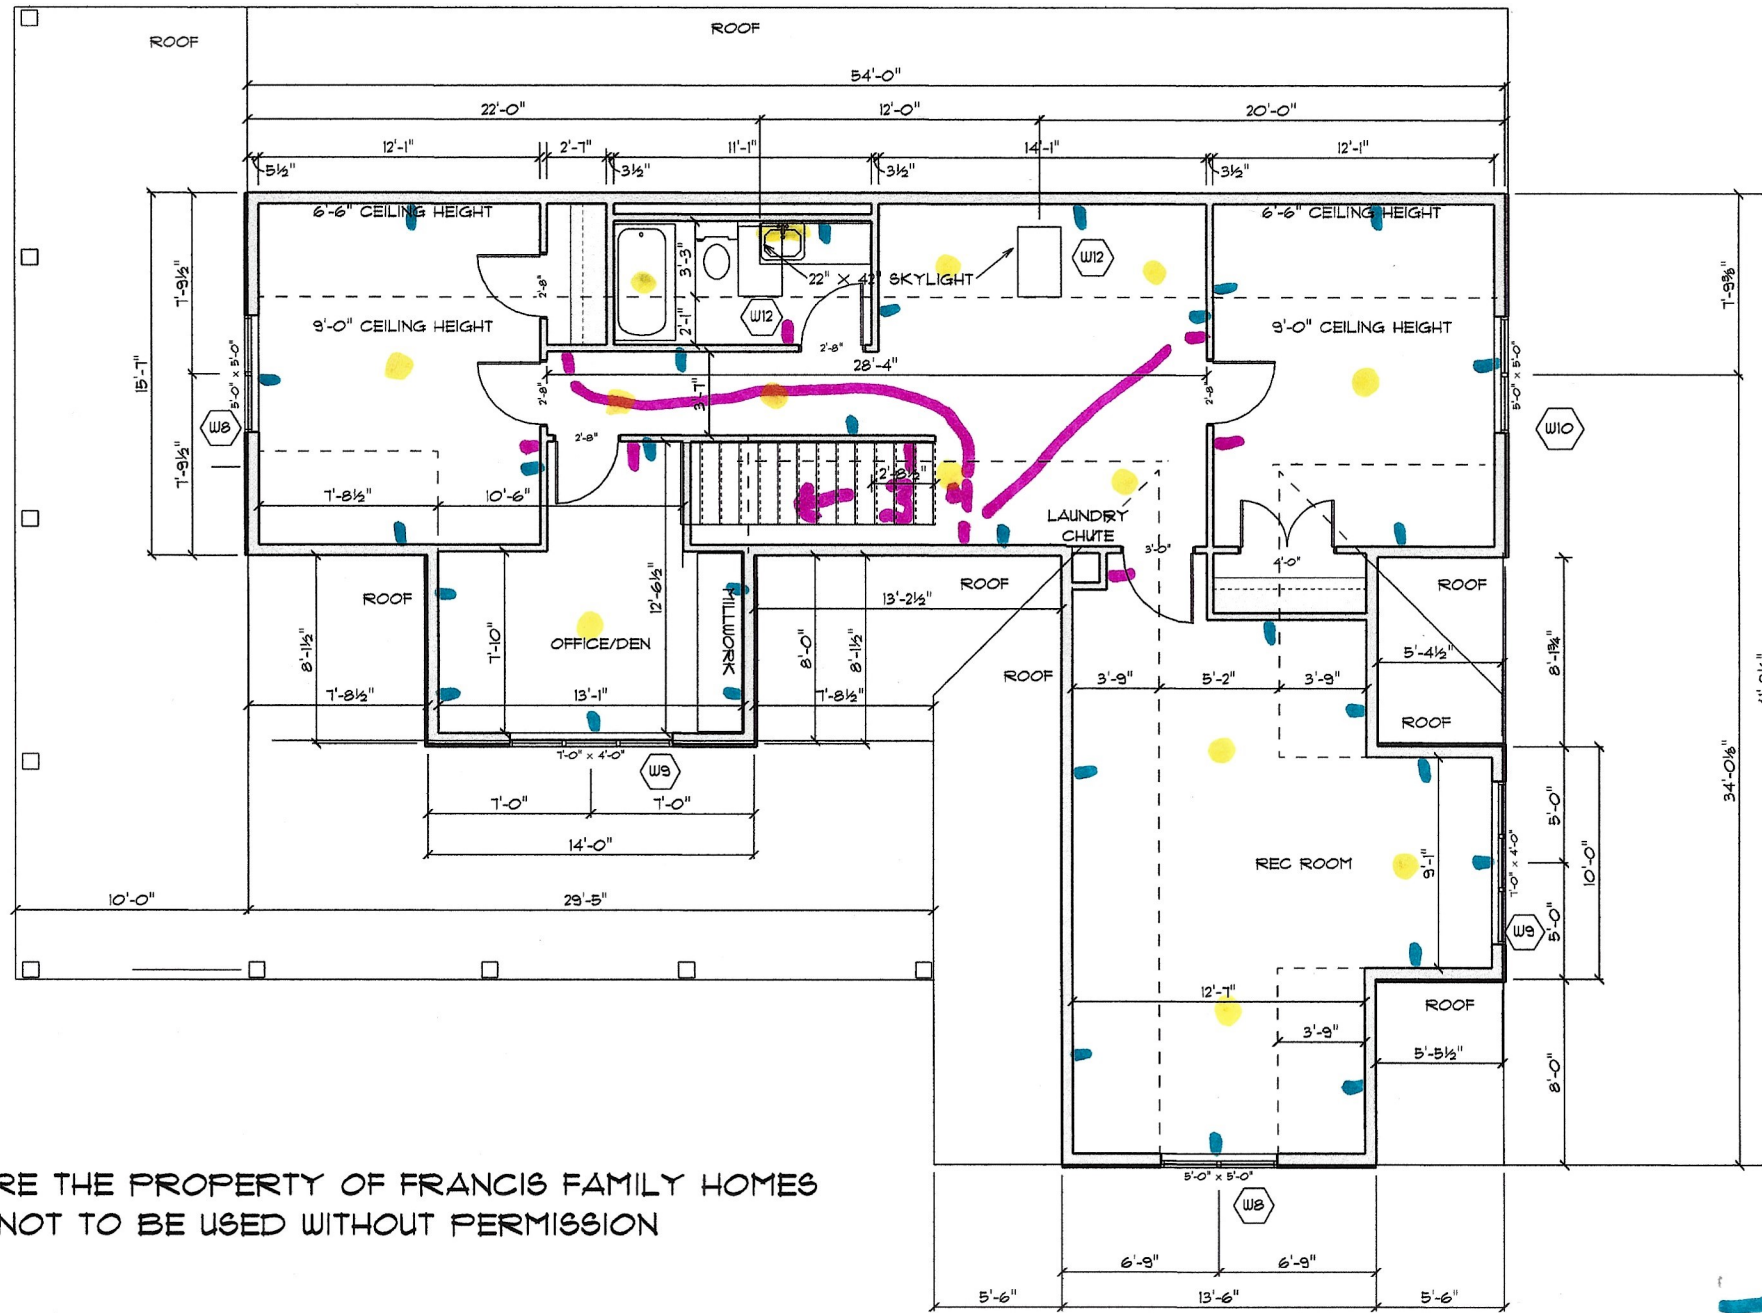

plugs
switches
lights

Dane and Dominique

Part SW 1/4 Sec 12-4-4WPM PHONE: FAX: MOBILE:

DRAWN BY:


SCALE: 1/8" = 1'-0"

DATE: 24-Feb-23

PAGE:

4/8

2ND FLOOR

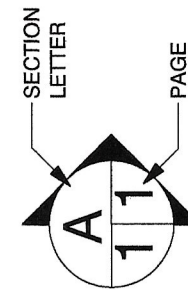

SOFTPLAN
ARCHITECTURAL DESIGN SOFTWARE

HIVE DG

126 Maple St PHONE: 204-823-0929

Morden

MB

R6M 1H4

FAX:

MOBILE:

james.fh@gmail.com